INSPIRATIONAL PHOTO

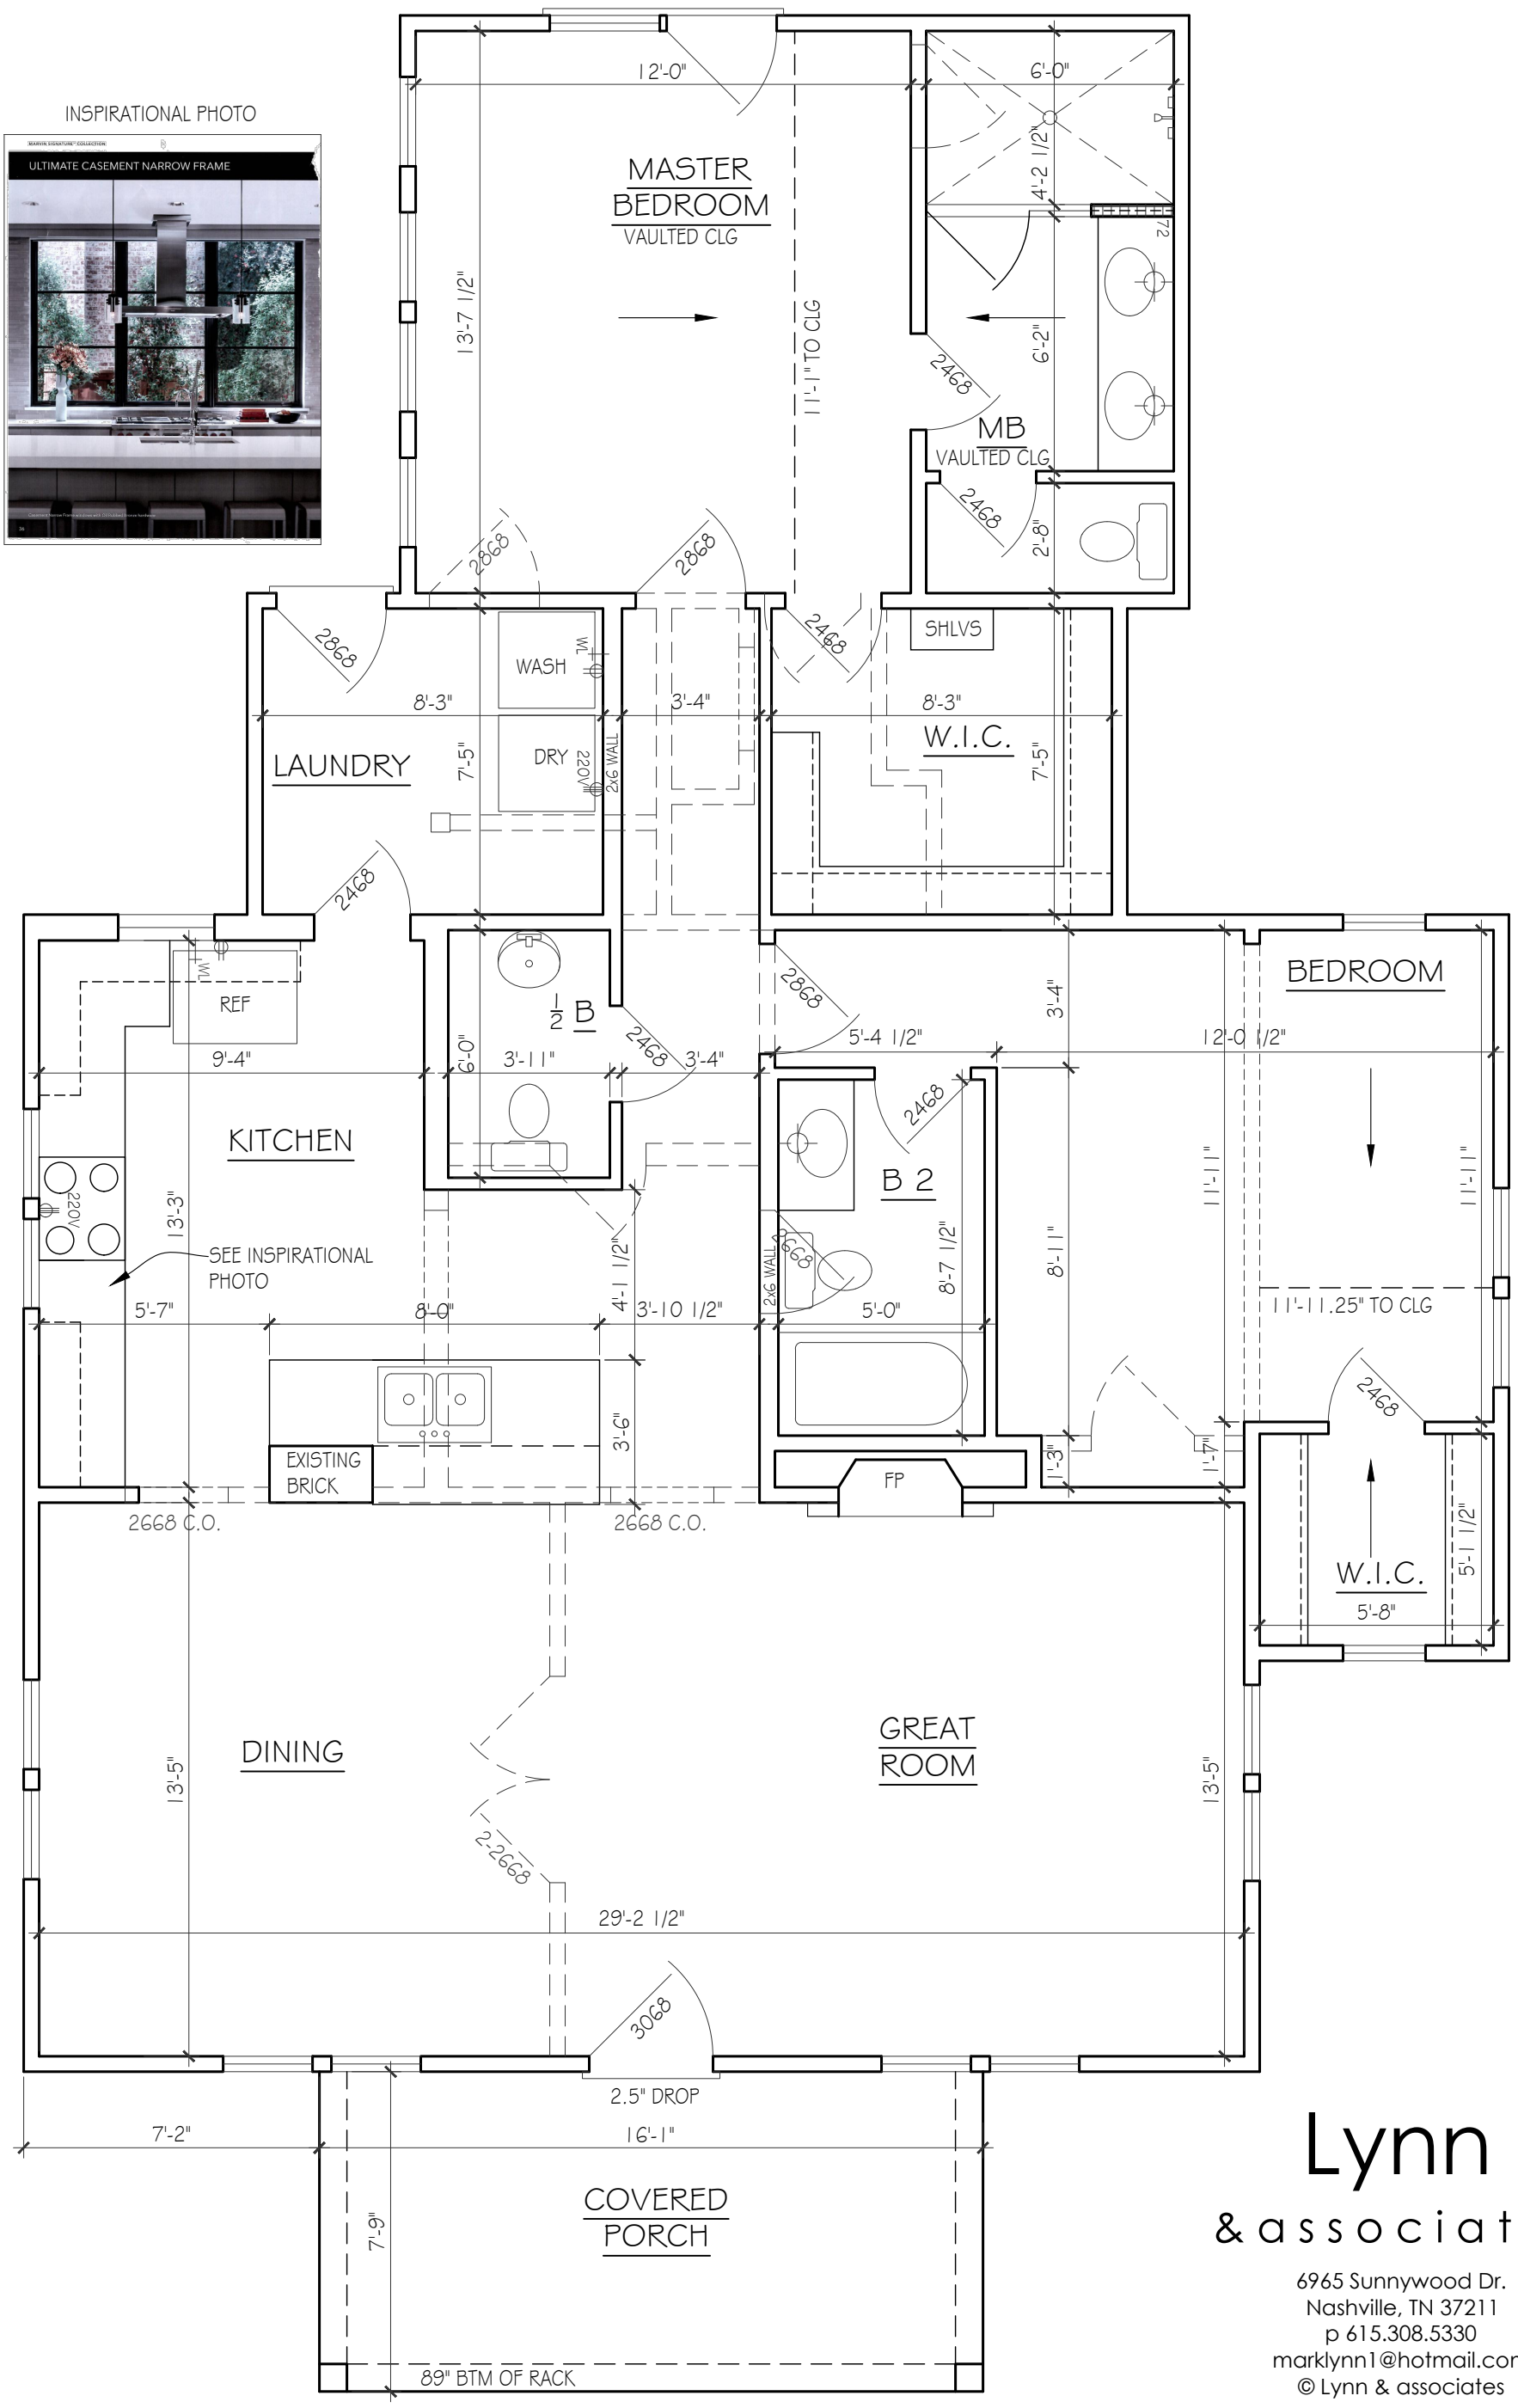

Lynn
& associates

6965 Sunnywood Dr.
Nashville, TN 37211
p 615.308.5330
marklynn1@hotmail.com
© Lynn & associates

Z:\2 CUSTOM HOMES.REMODELS\1 CH REMODELS\CHRM Fisher Hal 9-24\CHRM Fisher Hal 9-24.dwg, DWG To PDF.pc3, 17 x 11, 0.25:12